198000.0000 199000.0000

57000.0000

56000.0000

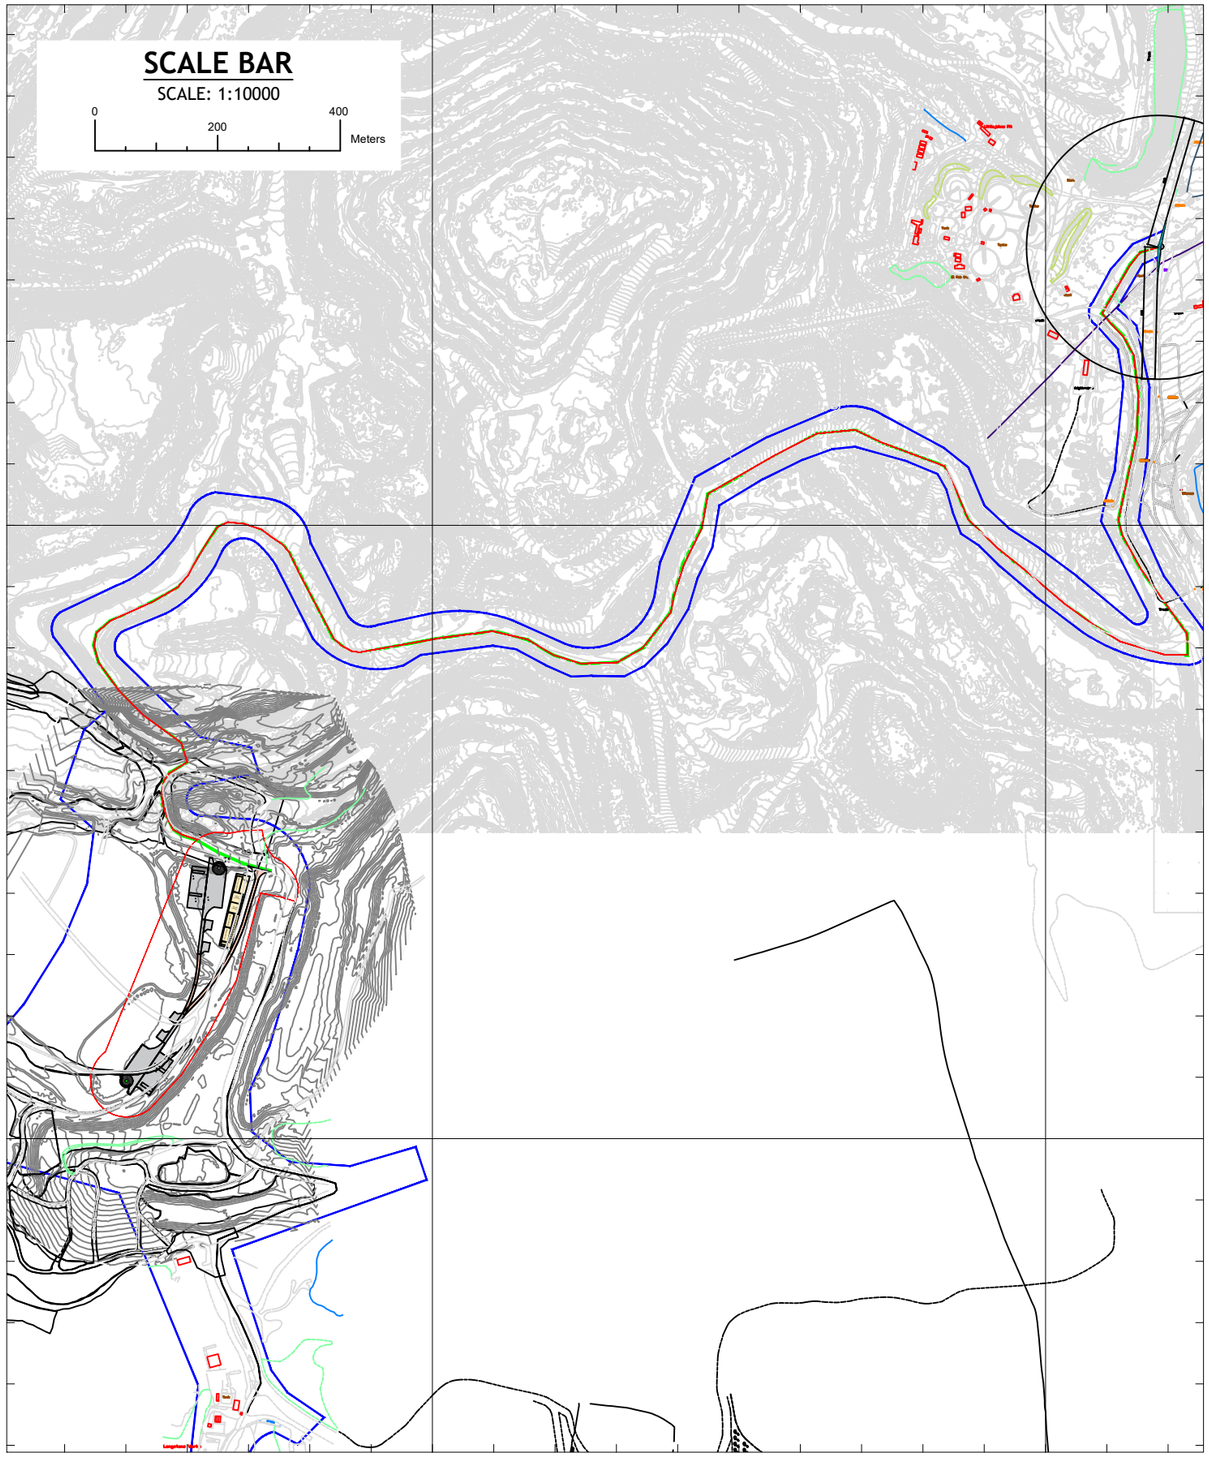

198000.0000 199000.0000

199000.0000 199200.0000

57600.0000

57400.0000

57200.0000

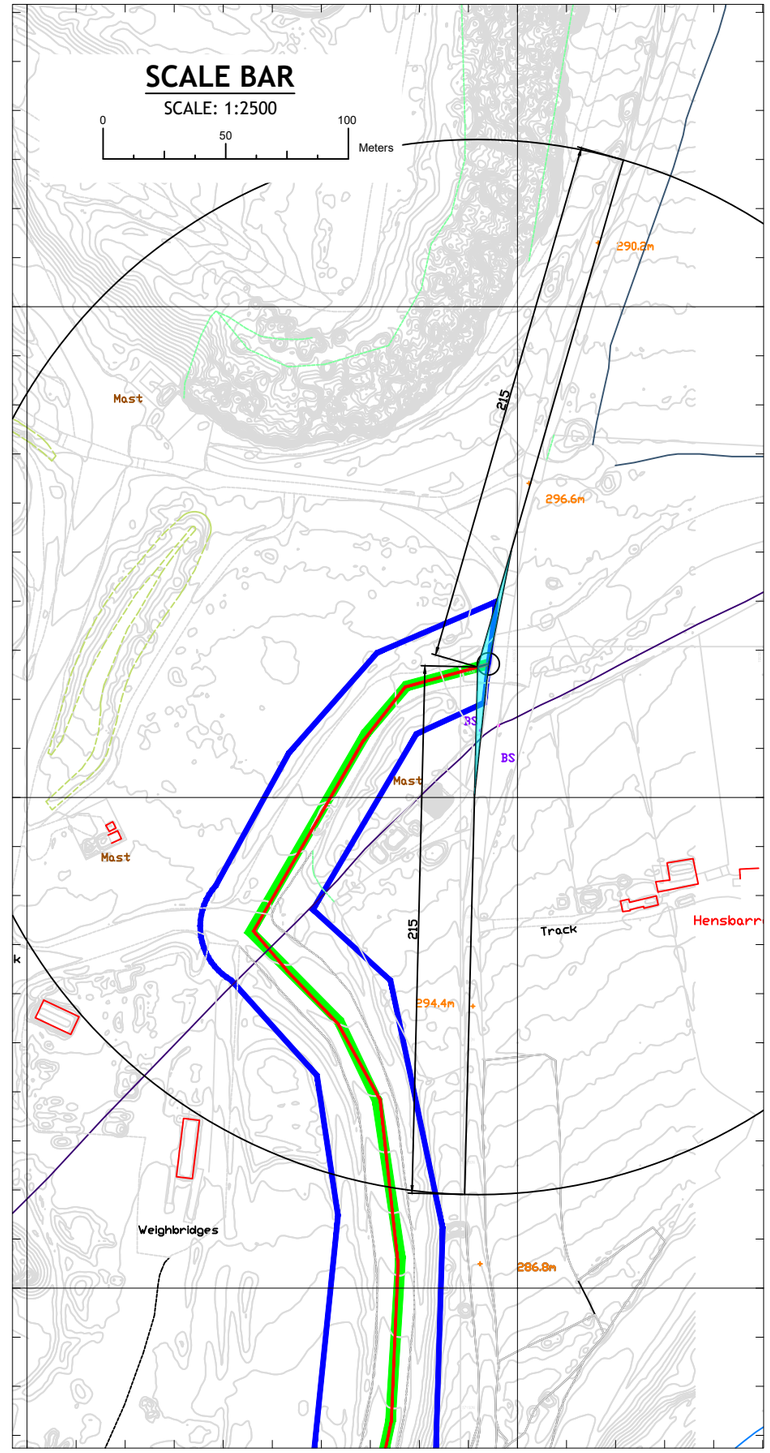

199000.0000 199200.0000

DRAWING NOTES

This is not a construction drawing and is intended for illustrative purposes only

N
W E
S

KEYS

- LAND BOUNDARY
- TURBINE DEVELOPMENT AREA
- CRANE HARDSTANDING
- TURBINE FOUNDATION
- ACCESS TRACK
- TEMPORARY CONSTRUCTION COMPOUND
- EXISTING HAUL ROAD
- VISIBILITY SPLAY

Revision	Date	Drawn	Checked
A	23/10/25	LR	GM
B	31/10/25	LR	RB
C	31/10/25	LR	GM

Clean Earth Energy
Unit 2, Bess Park Rd
Trenant Industrial Estate
PL27 6HB

Email: enquiries@cleanearthenergy.com
Tel: 01208 455028

Client: IMERYS

Project Title: DUBBERS

Scale (A3): 1:2500

Sheet: 001

Drawing No.: PR4269-IFP-ENTP

© CLEANEARTH ENERGY 2021